DESIGN PRECEDENTS

GABLE SHELTER WITH BBQ FACILITY
NPWS Park Facility Manual
Gable double toilet stall

PICNIC TABLE AND BENCH SEATING
NPWS Park Facility Manual
All accessible timber picnic table

DRINKING FOUNTAIN
NPWS Park Facility Manual
Drinking fountain with dog bowl

NATURE PLAY BALANCING LOGS
Lionel Watts Reserve Playground,
Northern Beaches Council 2019

NATURE PLAY LOG SEE-SAW
Parrot tree park,
Toowoomba Regional Council, 2021

TOILET AMMENITIES BLOCK
NPWS Park Facility Manual
Gable double stall toilet block

DRAWING KEY

- Proposed trees
- Existing trees
- Existing saltmarsh
- Existing rock & edge planting
- Existing shrubs & groundcovers
- Proposed shrubs & groundcovers
- Proposed signage
- Existing mown grass areas
- Existing contours
- Top of bank / Toe of bank
- Proposed unsealed path
- Existing sealed path
- Proposed concrete path with natural features textured into surface

PARKLAND PROPOSED WORKS

- Construction of an 1.5m wide pedestrian path connecting to existing path network, to provide a north-south access through Turrella Reserve
- Provide informal 1.5m wide pedestrian path to western park edge for park users to view, experience & appreciate the relaxed ambience and environmental qualities of Turrella Reserve
- Provide perpendicular parking bays, with 2 new disabled bays to edge of Banks Road
- Provide increased native plantings to diversify the existing indigenous vegetation areas and provide additional habitat areas & links

RECREATIONAL PROPOSED WORKS

- Retention of a generous expanse of grass providing open space for informal activities
- Upgrade of the Picnic & Playground Area (with toilet block, picnic shelters, natural play equipment, BBQ & picnic facilities)
- Creation of informal tracks for walking and jogging
- Provide educational interpretative signage within viewing areas
- Install outdoor exercise equipment near new playground area

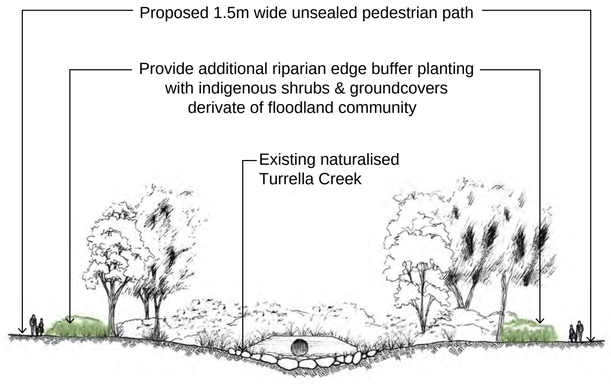

A Turrella Creek Buffer Planting and New Paths
SCALE 1:500 @ A3

PRELIMINARY OVERALL MASTERPLAN
TURRELLA RESERVE

SHEET No. 1 OF 3
DATE December 2022
SCALE 1:1500 @ A3